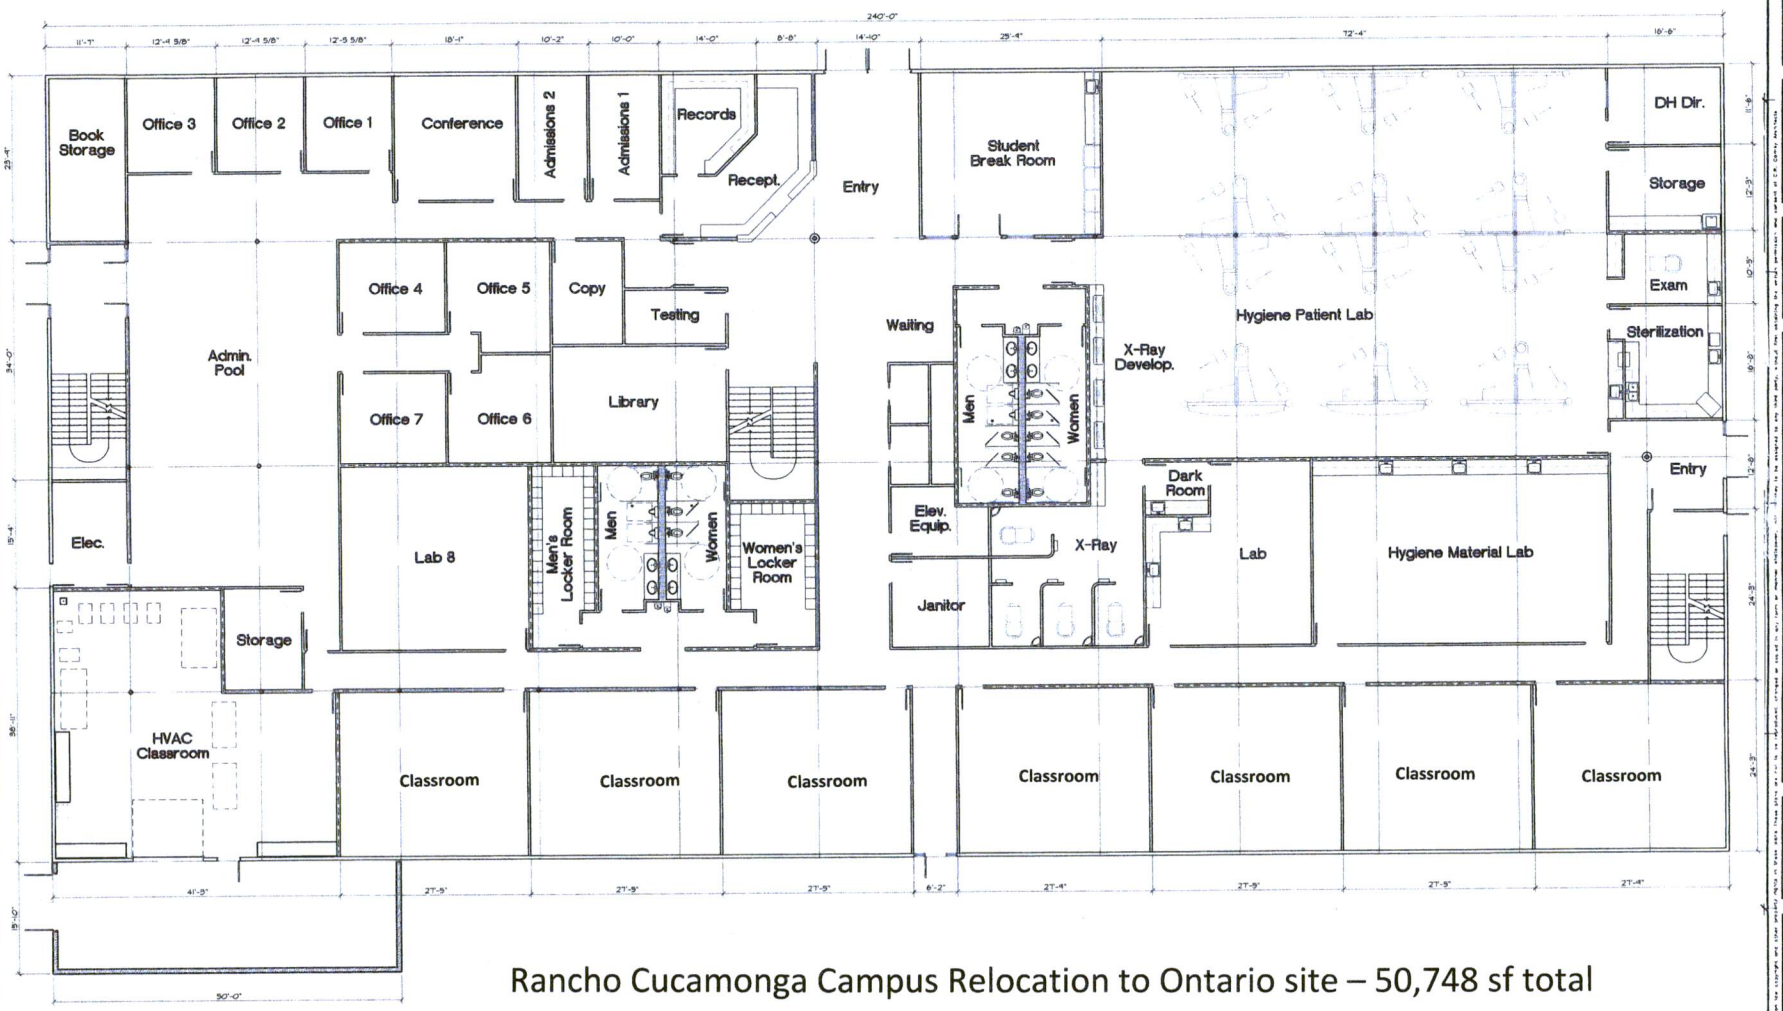


Rancho Cucamonga Campus Relocation to Ontario site – 50,748 sf total

SJVC

4580 Ontario Mills Parkway
Ontario, CA

**FLOOR PLAN – FIRST LEVEL**

SCALE 1/8"=1'-0"

25,750 sf

WALL LEGEND

EXTERIOR WALL

FULL HEIGHT INTERIOR PARTITION WALL

C R CARNEY ARCHITECTS

SAN JOAQUIN VALLEY COLLEGE
ONTARIO MILLS PARKWAY
ONTARIO, CA

PRELIMINARY FLOOR PLAN

REVISION

DATE APRIL 19, 2010

JOB NO. 11210

SHEET

A-2.1.1

OF SHEETS




Rancho Cucamonga Campus Relocation to Ontario site – 50,748 sf total

SJVC

4580 Ontario Mills Parkway
Ontario, CA

**WALL LEGEND**

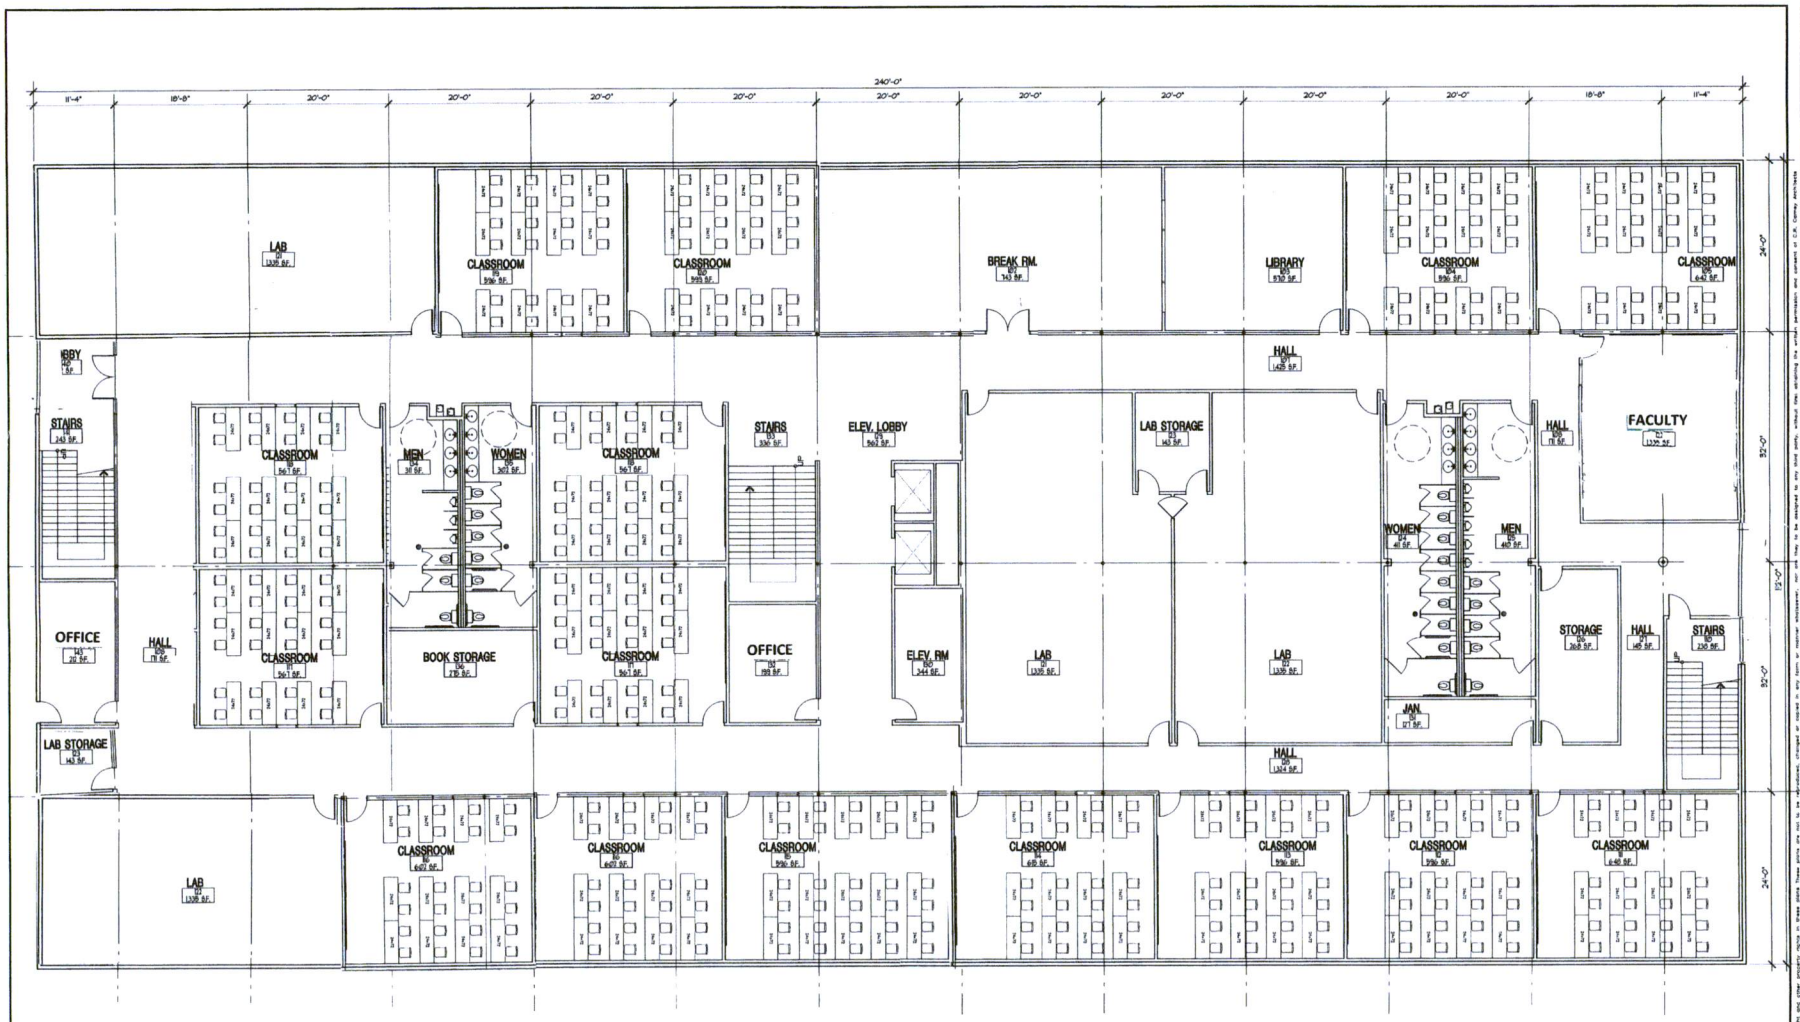EXTERIOR WALL

FULL HEIGHT INTERIOR PARTITION WALL

**FLOOR PLAN – SECOND LEVEL**

SCALE: 1/8"=1'-0"

24, 998 sf

C R CARNEY ARCHITECTS

12841 NEWPORT AVE
TUSTIN, CA 92780-2711

**SAN JOAQUIN VALLEY COLLEGE**
ONTARIO MILLS PARKWAY
ONTARIO, CA

PRELIMINARY FLOOR PLAN

REVISION:

DATE APRIL 19, 2010

JOB NO. 1210

SHEET

A-2.1.2

OF SHEETS